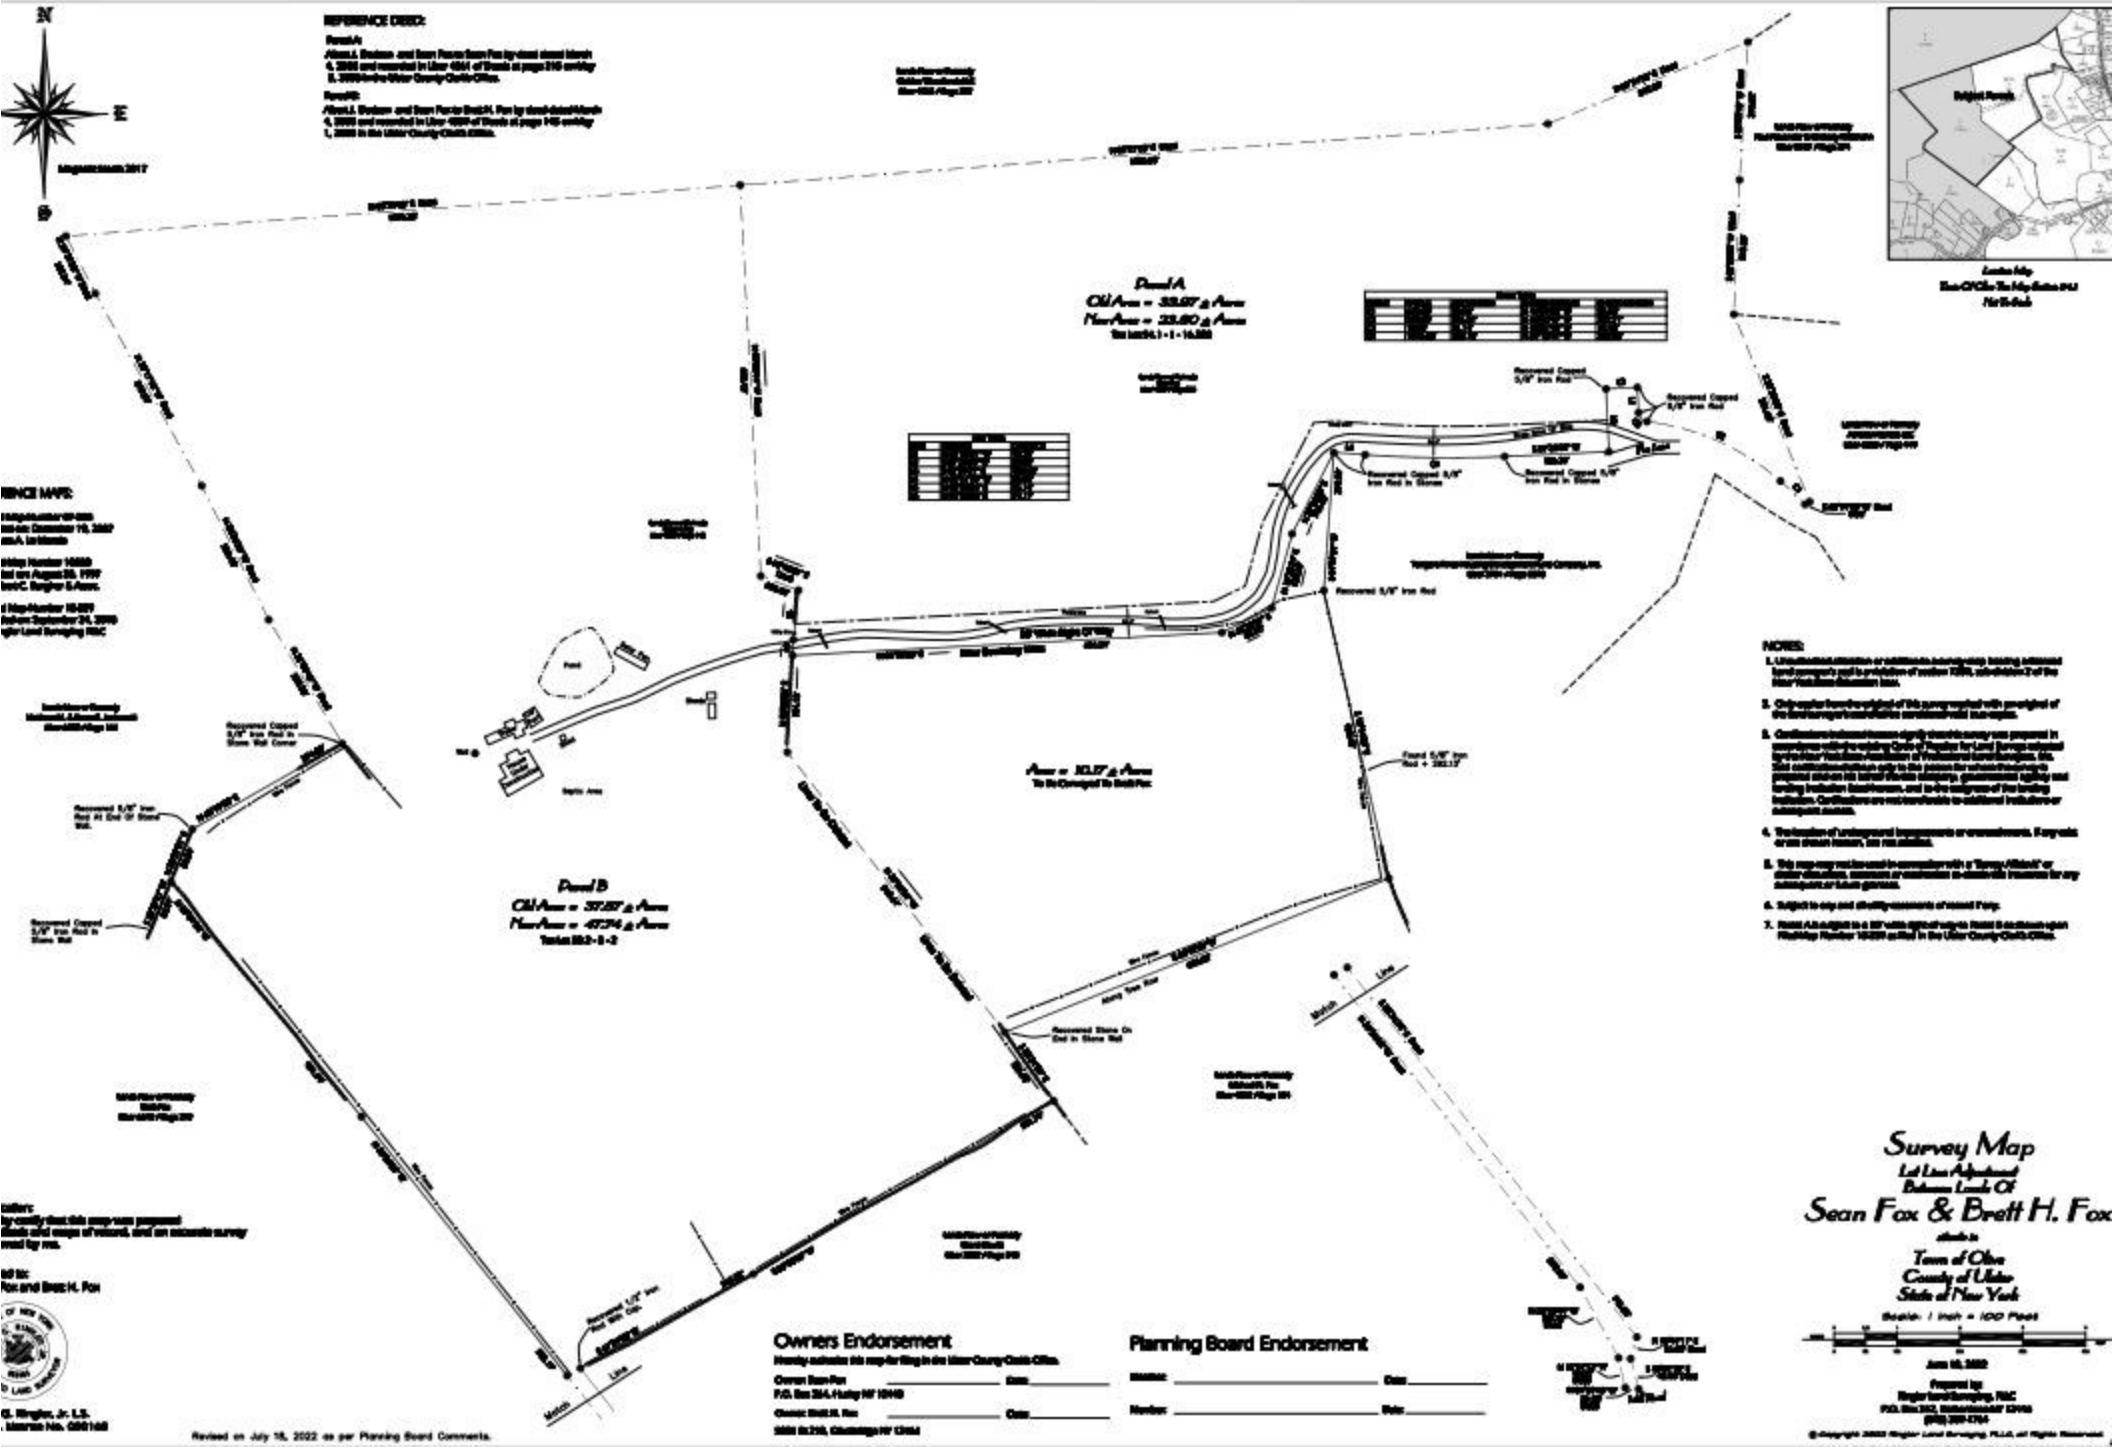
N
E
S
REFERENCE DEED:
Parcel A
Parcel B
Parcel A
Old Area = 33.67 ± Acres
New Area = 33.80 ± Acres
Parcel B
Old Area = 37.87 ± Acres
New Area = 47.74 ± Acres
Area = 10.87 ± Acres
To be Conveyed To Brett Fox
REFERENCE MAPS:
NOTES:
Owners Endorsement
Planning Board Endorsement
Survey Map
Lot Line Adjustment
Between Lands Of
Sean Fox & Brett H. Fox
situate in
Town of Olive
County of Ulster
State of New York
Scale: 1 inch = 100 Feet
June 16, 2022
Prepared by
Ringler Land Surveying, PLLC
G. Ringler, Jr. L.S.
License No. 050168
Revised on July 18, 2022 as per Planning Board Comments.