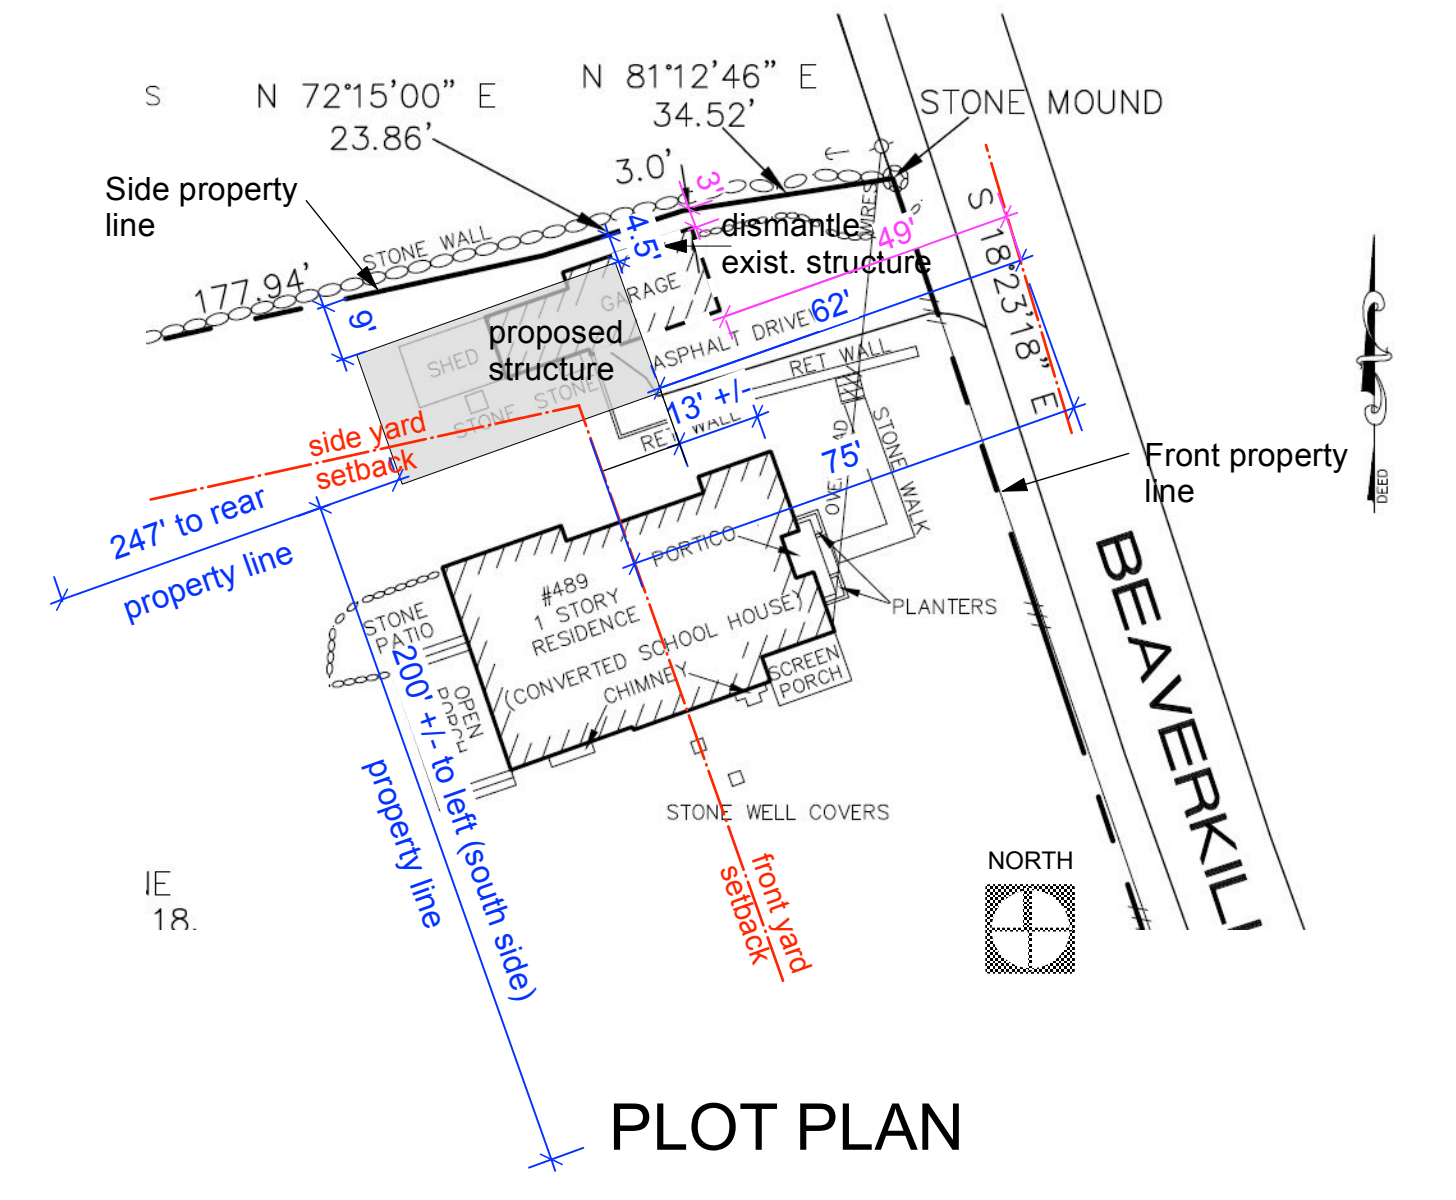
S
N 72°15'00" E
23.86'
N 81°12'46" E
34.52'
STONE MOUND
Side property line
3.0'
3'
dismantle exist. structure
4.5'
STONE WALL
177.94'
9'
GARAGE
SHED
STONE
proposed structure
ASPHALT DRIVE
49'
62'
S 18°23'18" E
RET WALL
13' +/-
RET WALL
75'
STONE WALK
side yard setback
247' to rear property line
PORTICO
#489
1 STORY
RESIDENCE
(CONVERTED SCHOOL HOUSE)
CHIMNEY
SCREEN PORCH
PLANTERS
STONE PATIO
OPEN PORCH
200' +/- to left (south side) property line
STONE WELL COVERS
front yard setback
Front property line
BEAVERKILL
NORTH
DEED

# PLOT PLAN