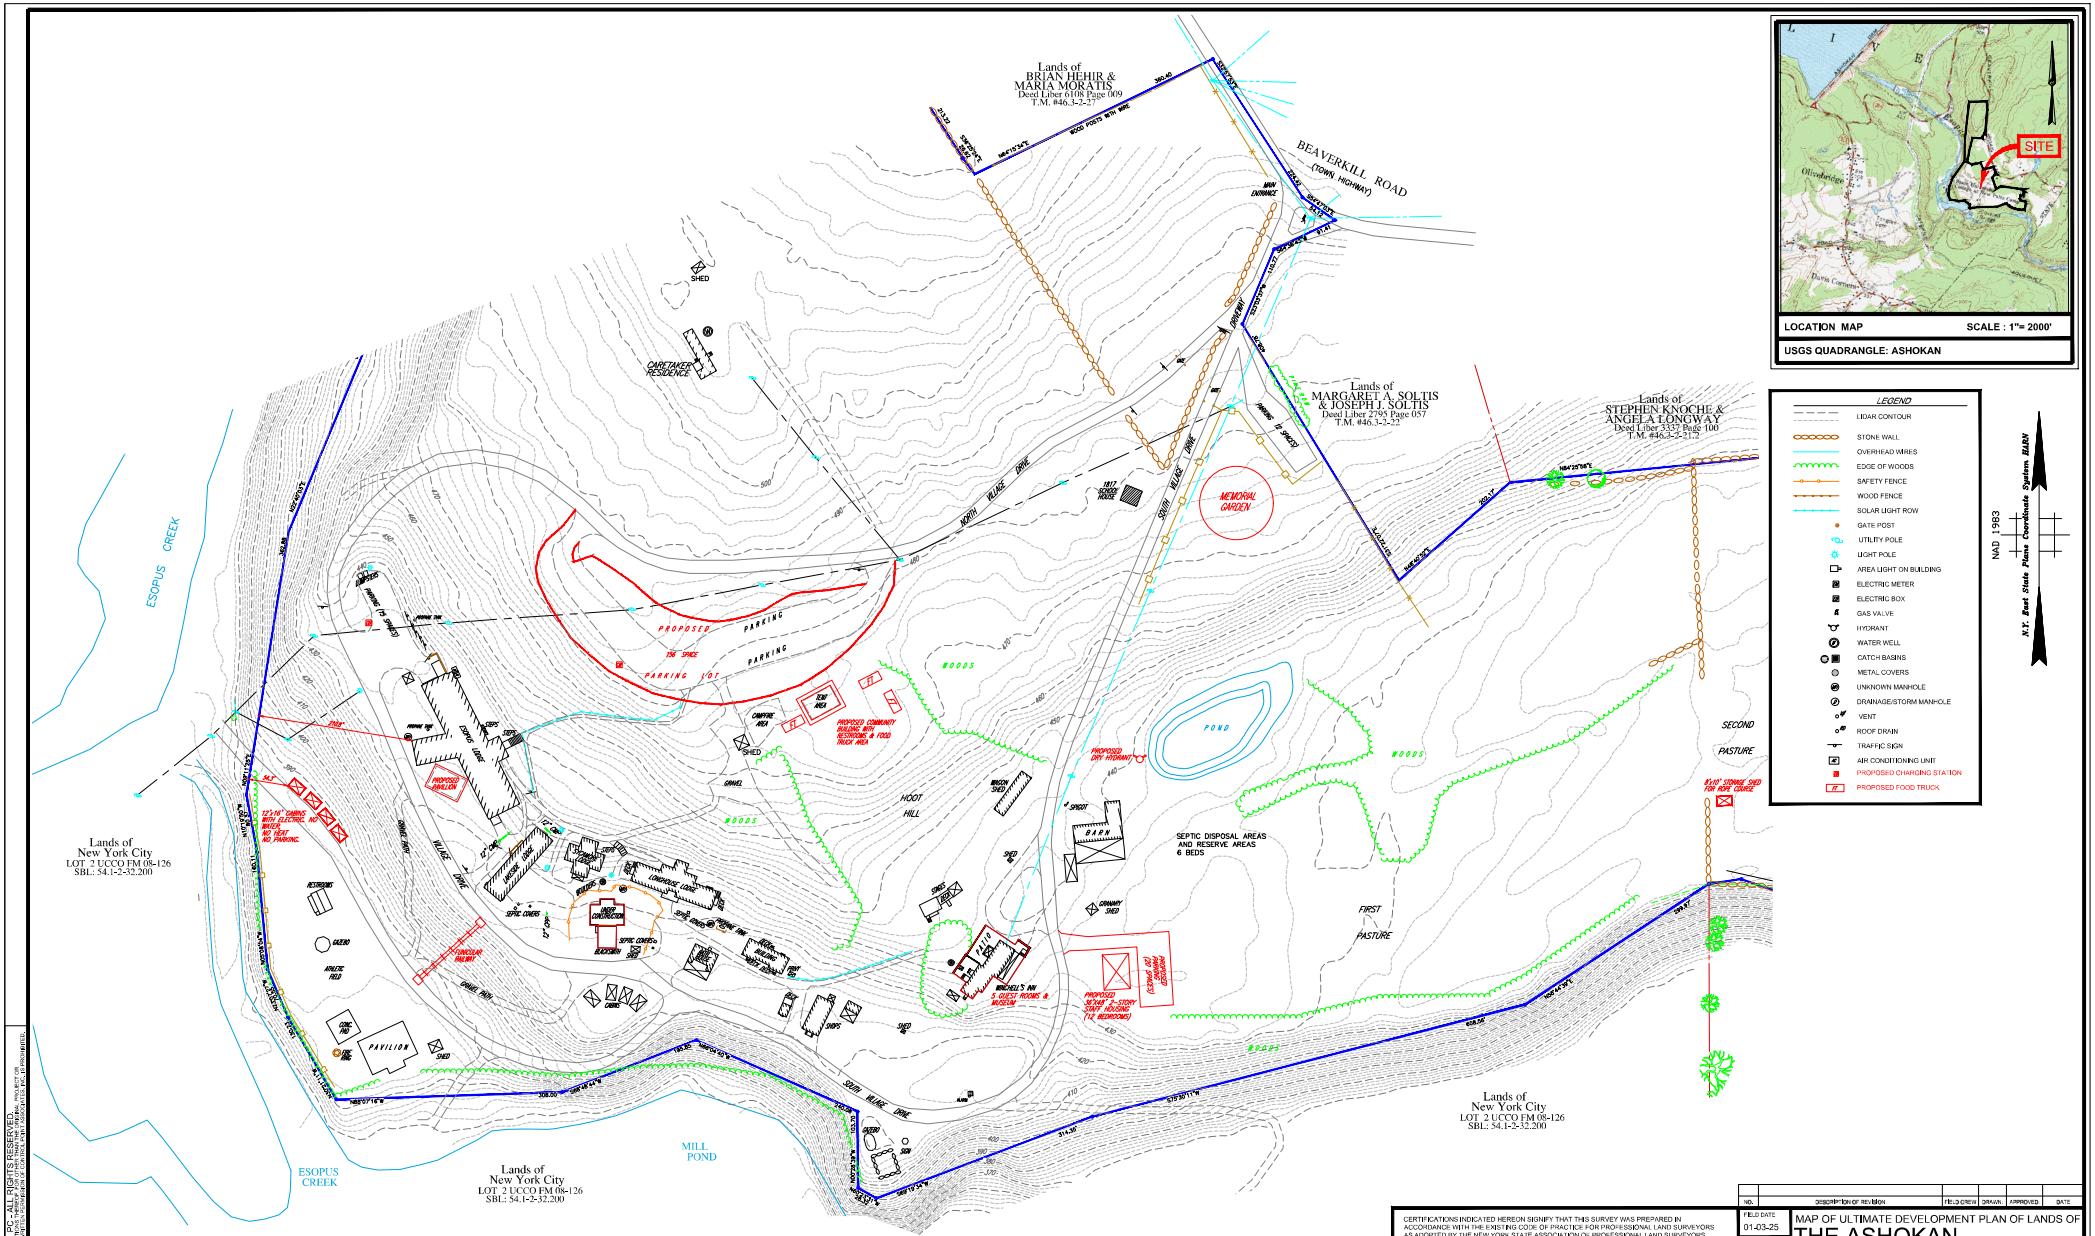

THE STATE OF NEW YORK REQUIRES NOTIFICATION BY EXCAVATORS, DESIGNERS, OR ANY PERSON PROPOSING TO DISTURB THE EARTH'S SURFACE ANYWHERE IN THE STATE.

CONTROL POINT ASSOCIATES INC. PC. ALL RIGHTS RESERVED.
THE CONTROL POINT ASSOCIATES INC. PC. OWNS THE COPYRIGHT TO THIS DOCUMENT. ANY PERSON OR ENTITY MAY PRINT OR DISTRIBUTE THIS DOCUMENT FOR NON-COMMERCIAL USE. ANY OTHER USE OR REPRODUCTION IS PROHIBITED WITHOUT THE WRITTEN PERMISSION OF CONTROL POINT ASSOCIATES INC. PC.

CERTIFICATIONS INDICATED HEREON SIGNIFY THAT THIS SURVEY WAS PREPARED IN ACCORDANCE WITH THE EXISTING CODE OF PRACTICE FOR PROFESSIONAL LAND SURVEYORS AS ADOPTED BY THE NEW YORK STATE ASSOCIATION OF PROFESSIONAL LAND SURVEYORS. SAID CERTIFICATIONS SHALL RUN ONLY TO THE PARTIES SO NOTED. CERTIFICATIONS ARE NOT TRANSFERABLE TO ADDITIONAL INSTITUTIONS, THEIR SUCCESSORS AND/OR ASSIGNS, OR SUBSEQUENT OWNERS.

UNAUTHORIZED ALTERATION OR ADDITION TO A SURVEY MAP BEARING A LICENSED LAND SURVEYOR'S SEAL IS A VIOLATION OF SECTION 7209, SUB-DIVISION 2, OF THE NEW YORK STATE EDUCATION LAW.

ONLY COPIES FROM THE ORIGINAL OF THIS SURVEY MARKED WITH AN ORIGINAL OF THE LAND SURVEYOR'S EMBOSSED SEAL SHALL BE CONSIDERED TO BE VALID TRUE COPIES.

RICHARD C. BROOKS, LS
NEW YORK PROFESSIONAL LAND SURVEYOR #49600

NO.	DESCRIPTION OF REVISION	FIELD CREW	DRAWN	APPROVED	DATE

FIELD DATE	01-03-25
F.B. & BOOK NO.	HV# 17
FIELD BOOK PG.	PG 55
FIELD CREW	BN/ED
DRAWN	GIO
REVIEWED	SD

MAP OF ULTIMATE DEVELOPMENT PLAN OF LANDS OF

THE ASHOKAN FOUNDATION, INC.

SBL: 54.1-2-32.100 TOWN OF OLIVE
COUNTY OF ULSTER, STATE OF NEW YORK

CONTROL POINT ASSOCIATES INC PC
11 MAIN STREET
HIGHLAND, NY 12528
845.691.7339
WWW.CPASURVEY.COM
NAMBER, NC 980.693.6593
ALTOONA, PA 814.942.9000
ATLANTA, GA 404.917.2000
MONTCLITTON, NY 646.783.6415
NEW YORK, NY 212.924.1000
SOUTHBOROUGH, MA 508.368.8383
ALBANY, NY 518.213.8161
BUFFALO, NY 716.218.1000
PHILADELPHIA, PA 267.757.9000
CLARKSBURG, MD 240.912.7411

REVIEWED:	APPROVED:	DATE	SCALE	FILE NO.	DWG. NO.
SD	RCB	01-23-2025	1" = 80'	12-220122-00	3 OF 3